EXHIBIT B

ANNEXATION OCSD NO___ ANNEXATION ( ) TO ORANGE COUNTY SANITATION DISTRICT NO. 7

SHEET NO. 1 OF 1

CURVE	RADIUS	ARC	DELTA
C1	350.00'	144.38'	23°38'10"
C2	350.00'	159.94'	26°10'58"
C3	310.00'	36.29'	6°42'28"
C4	310.00'	128.43'	23°44'15"
C5	350.00'	75.58'	12°22'22"

LEGEND

Existing District Boundary Line

Annexation Boundary Line.

( ) Record data per existing annexation Boundary

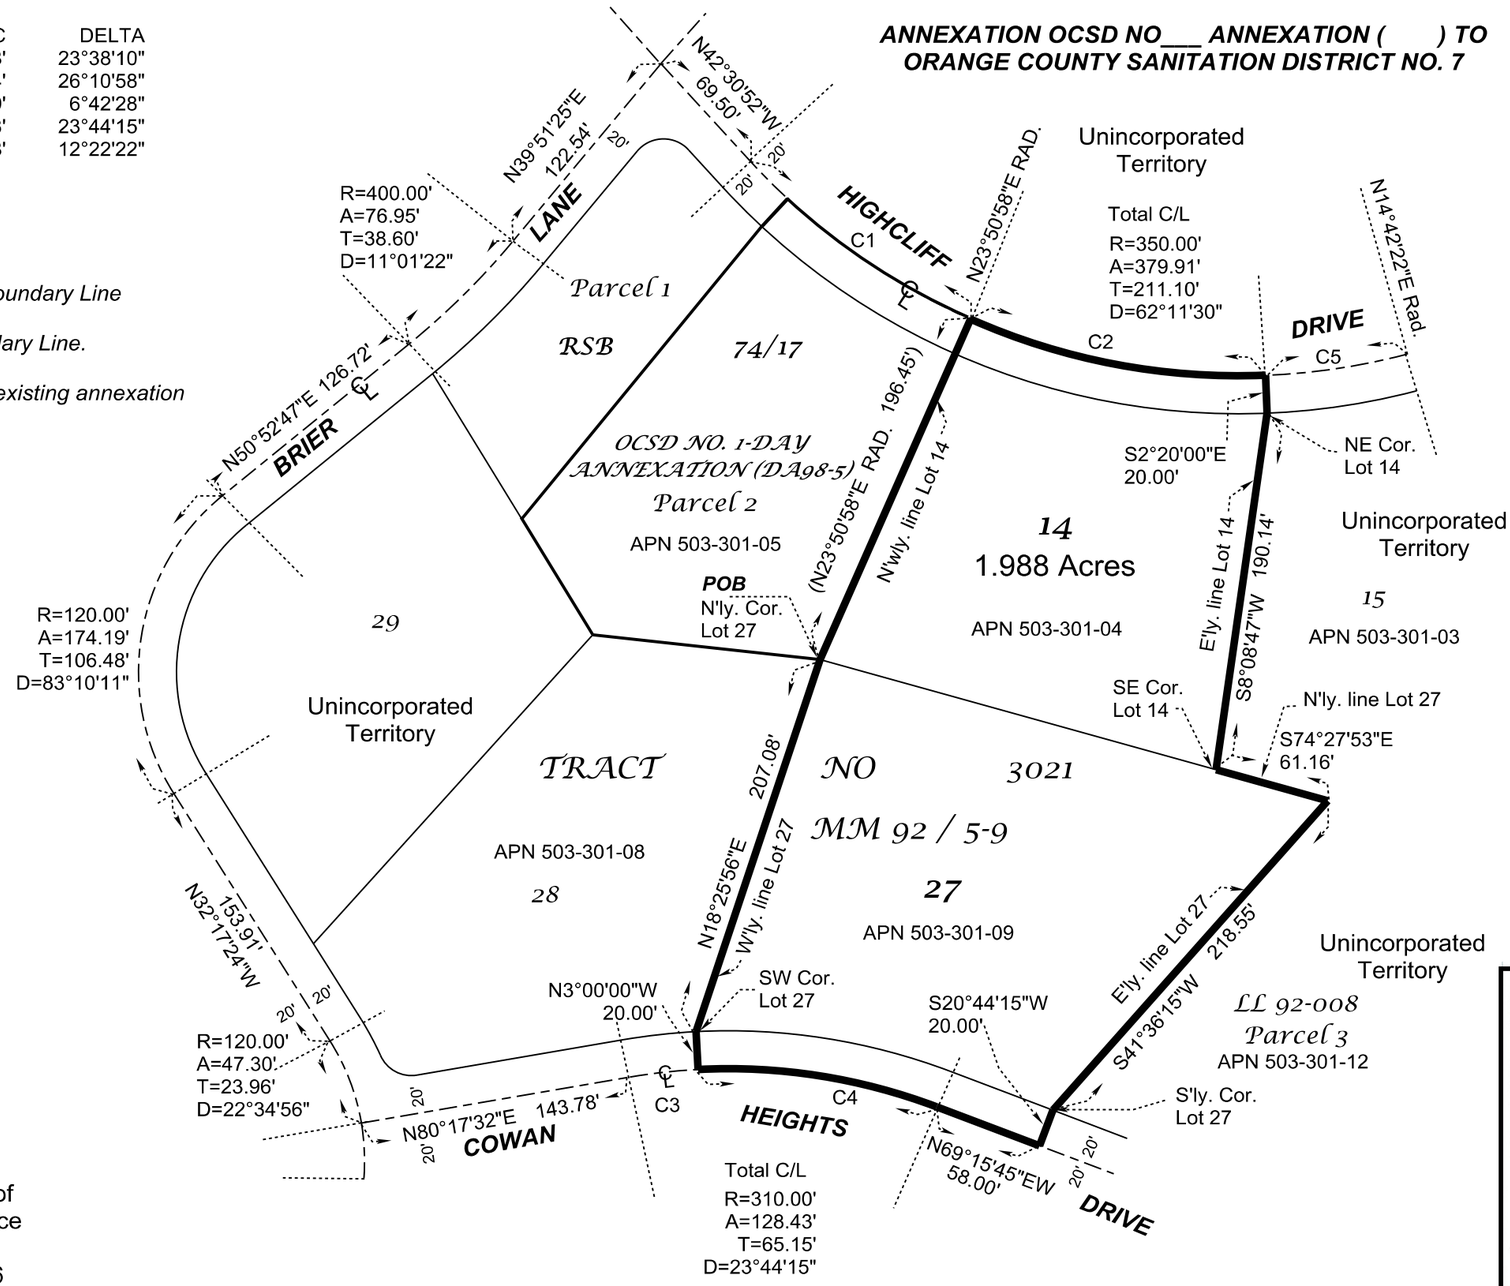

0 80' 160'

Scale 1"=80'

Prepared by me or under my Direct supervision.

Leonard C. Stiles PLS 5023
License Expires 12/31/2007

This map does meet the approval of the OrangeCounty Surveyor's Office

Dated this ___day of _____2006

by_____
Raymond L. Mathe PLS 6185 License Expires 03/31/2008

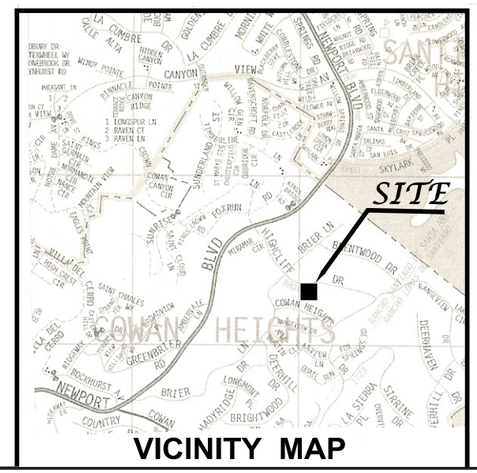

VICINITY MAP

Traverse PC